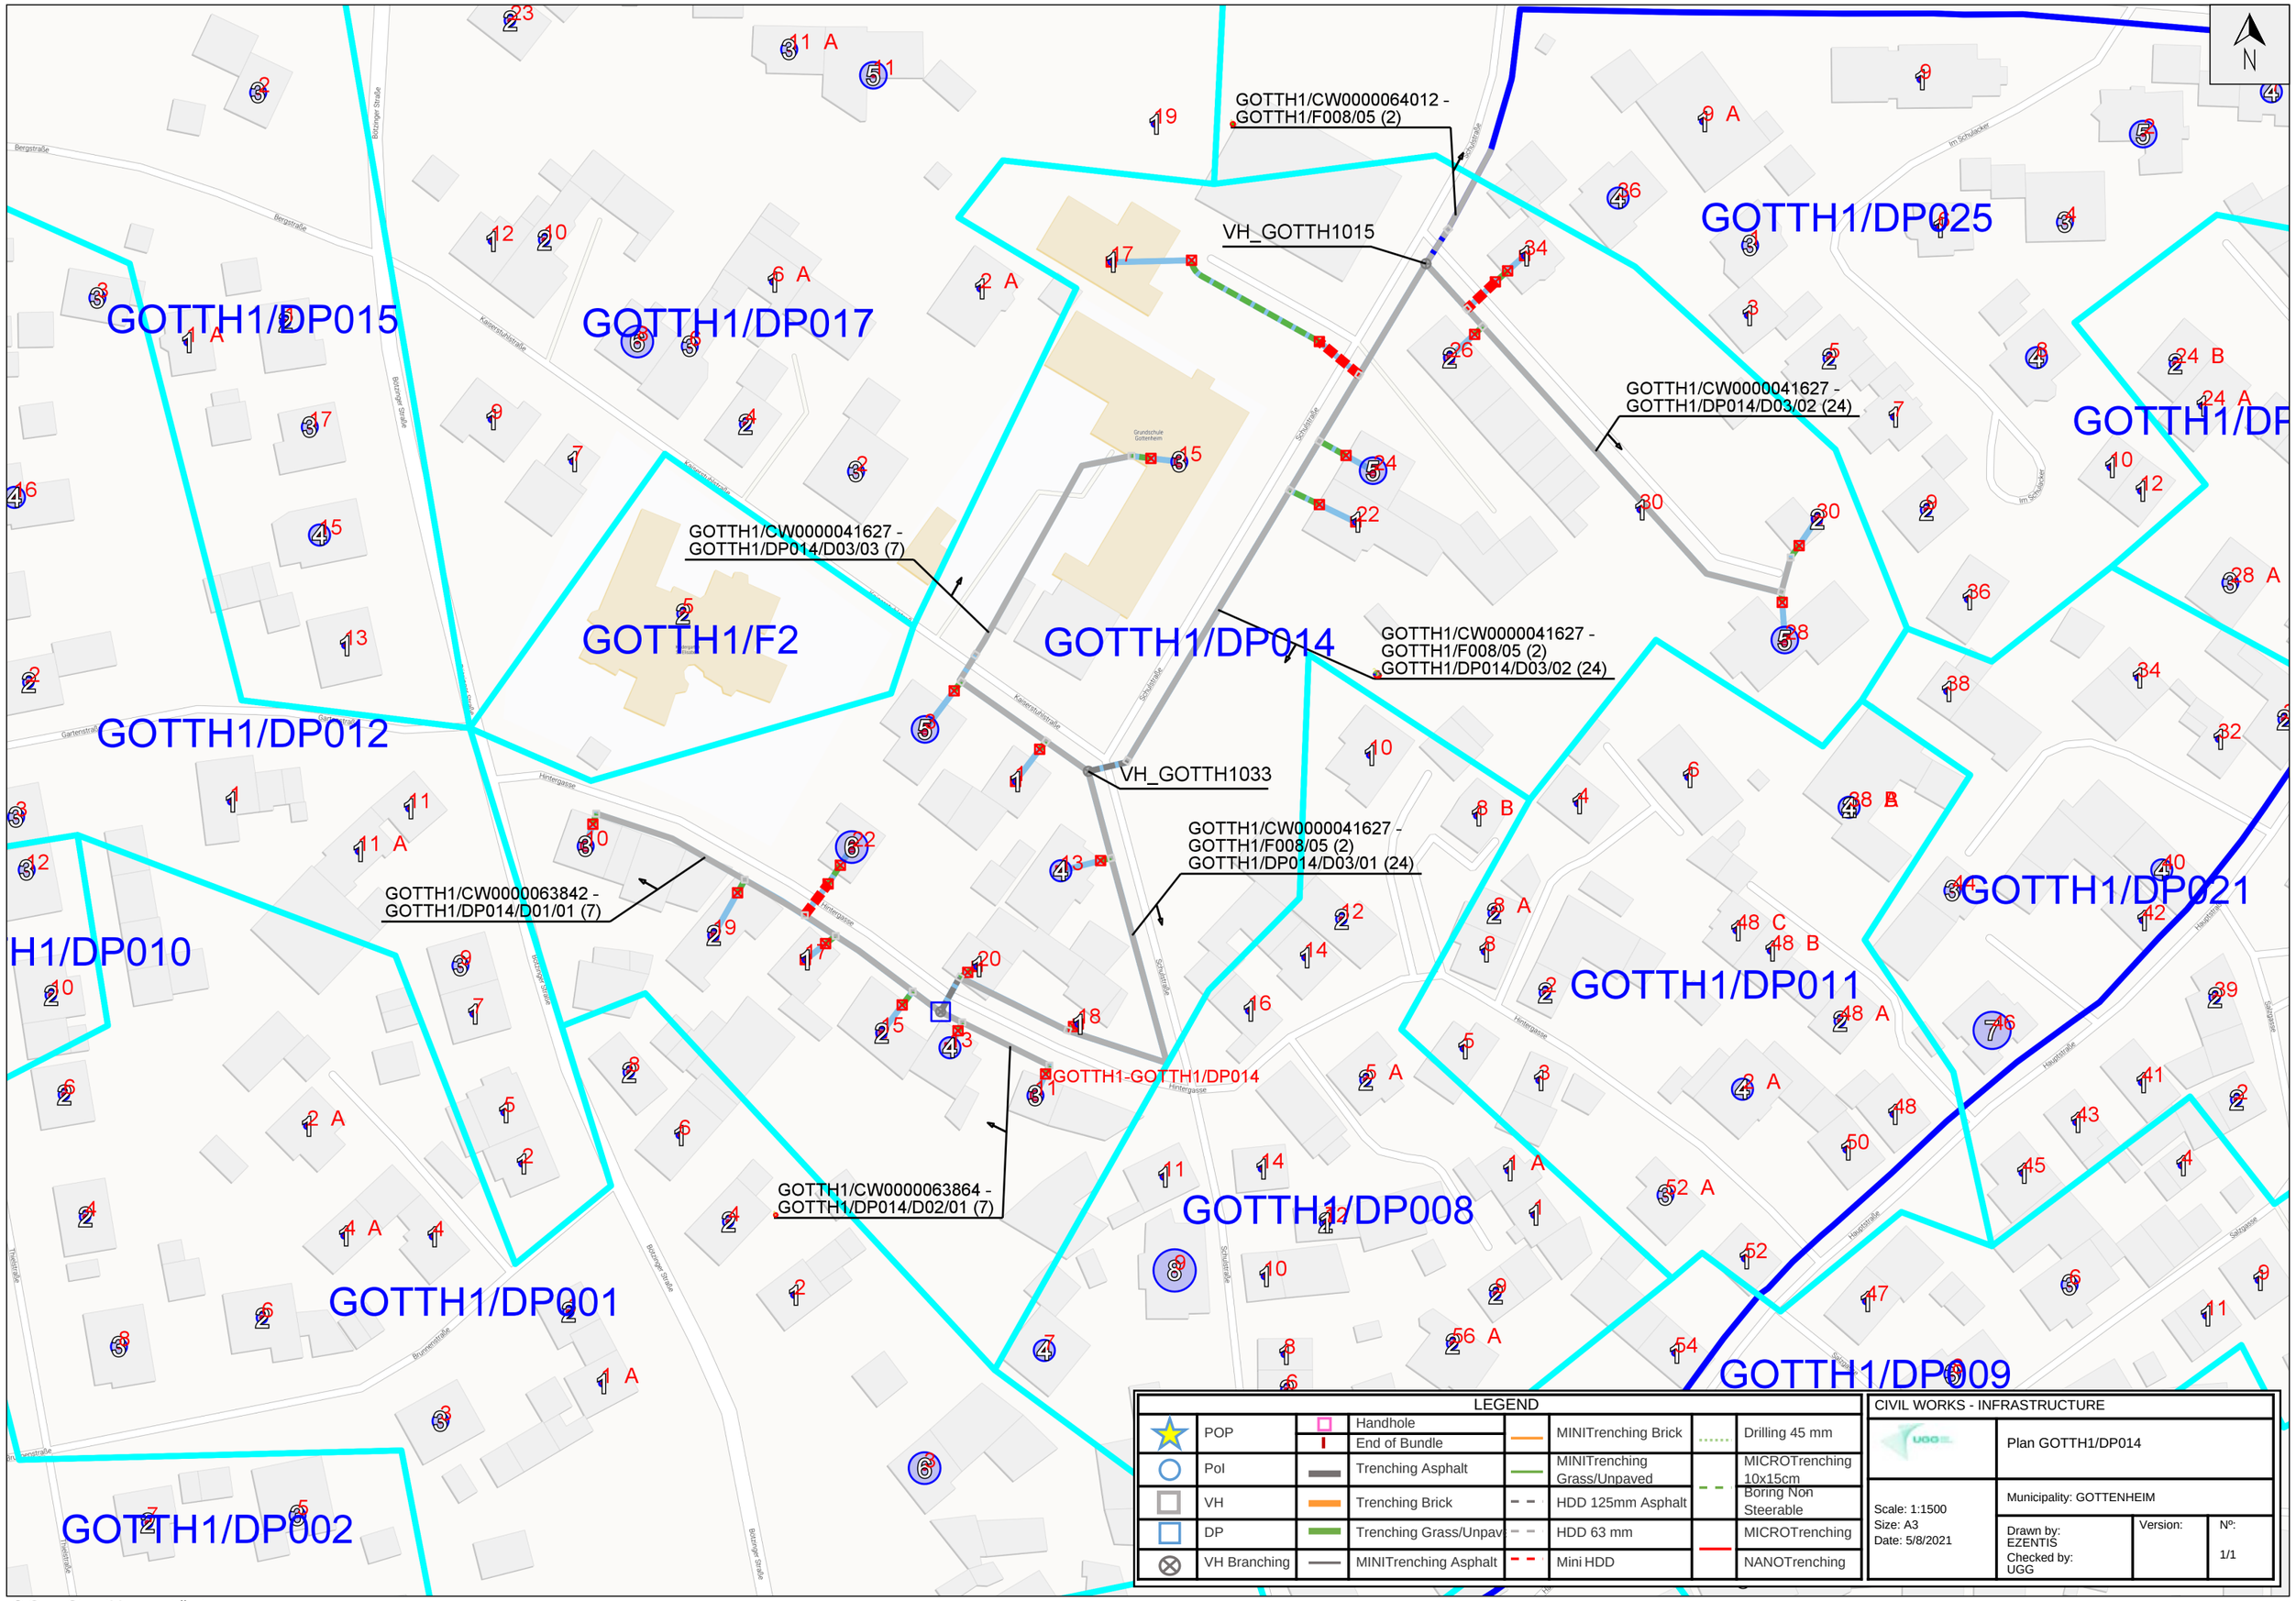

LEGEND							
	POP		Handhole		MINITrenching Brick		Drilling 45 mm
			End of Bundle				
	PoI		Trenching Asphalt		MINITrenching Grass/Unpaved		MICROTrenching 10x15cm
	VH		Trenching Brick		HDD 125mm Asphalt		Boring Non Steerable
	DP		Trenching Grass/Unpav		HDD 63 mm		MICROTrenching
	VH Branching		MINITrenching Asphalt		Mini HDD		NANOTrenching

CIVIL WORKS - INFRASTRUCTURE			
UGG	Plan GOTTH1/DP014		
Scale: 1:1500 Size: A3 Date: 5/8/2021	Municipality: GOTTENHEIM		
	Drawn by: EZENTIS Checked by: UGG	Version:	Nº: 1/1

© OpenStreetMap contributors